




Historical Significance




Nazarene Church

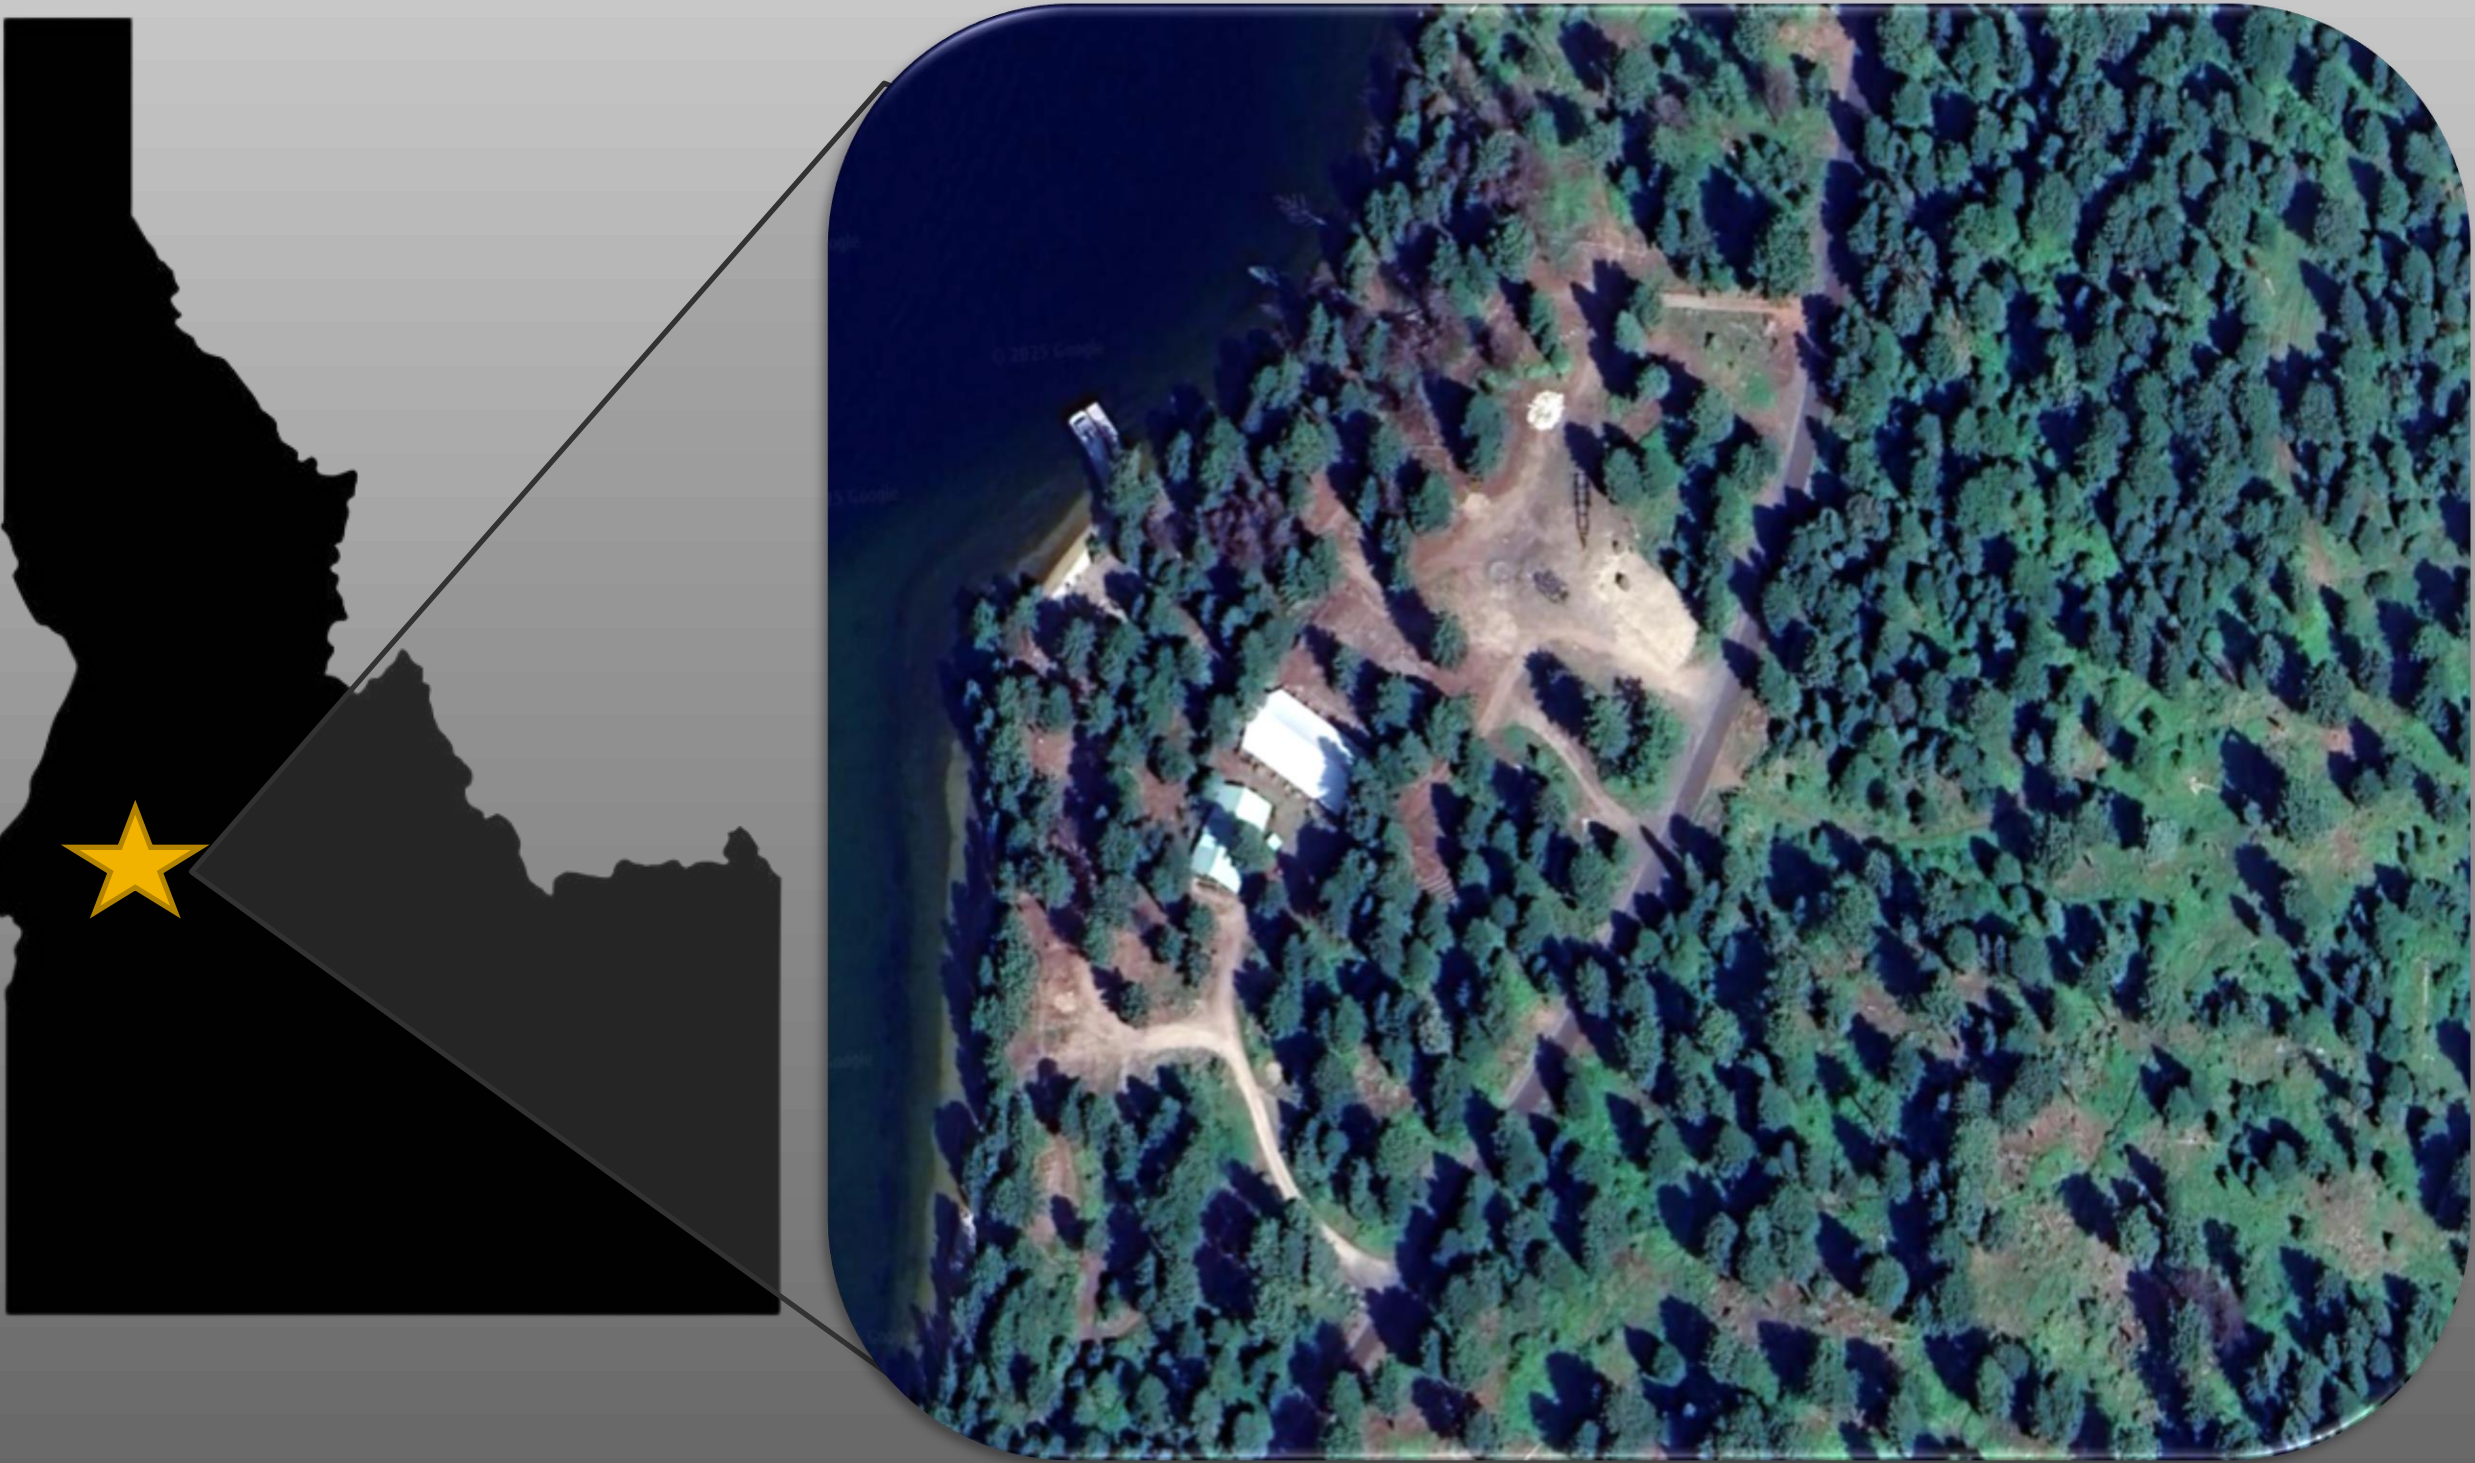

Fire Hearth


Access Road

- 15 mph
- LOS D
- 48 ft turning radius
- 12-ft lane width
- 3-ft shoulder

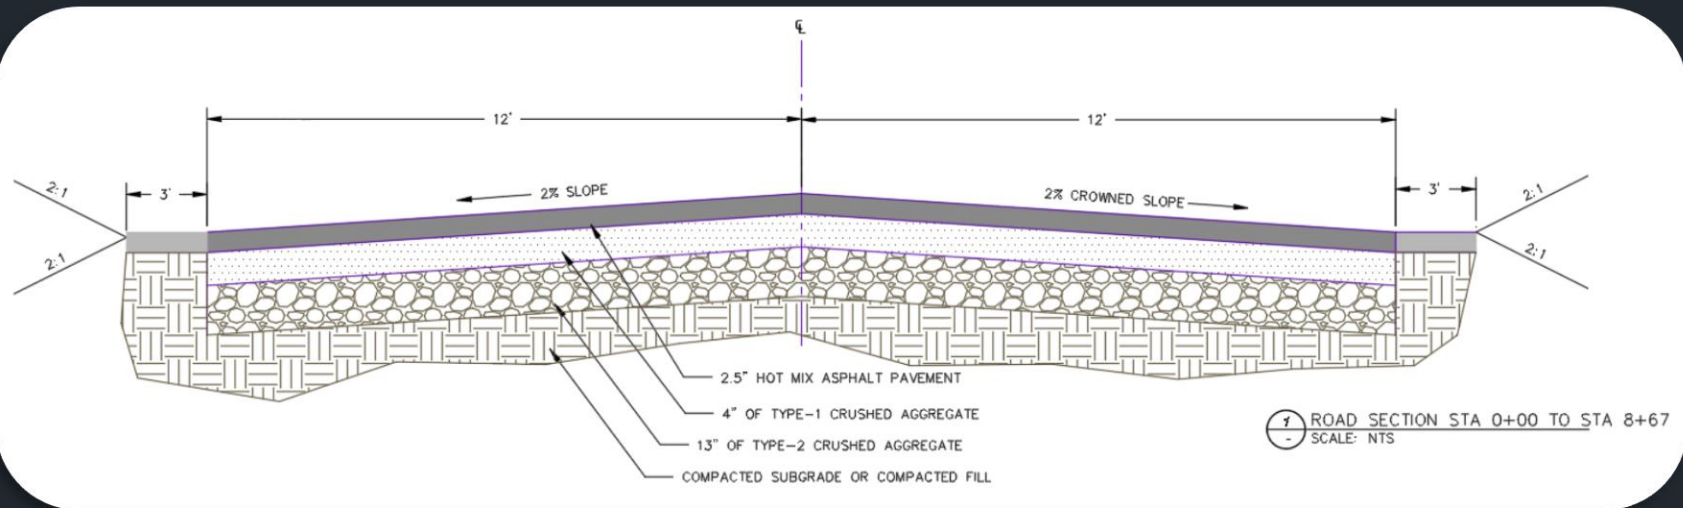


Typical Section

Final Access Road PROFILE

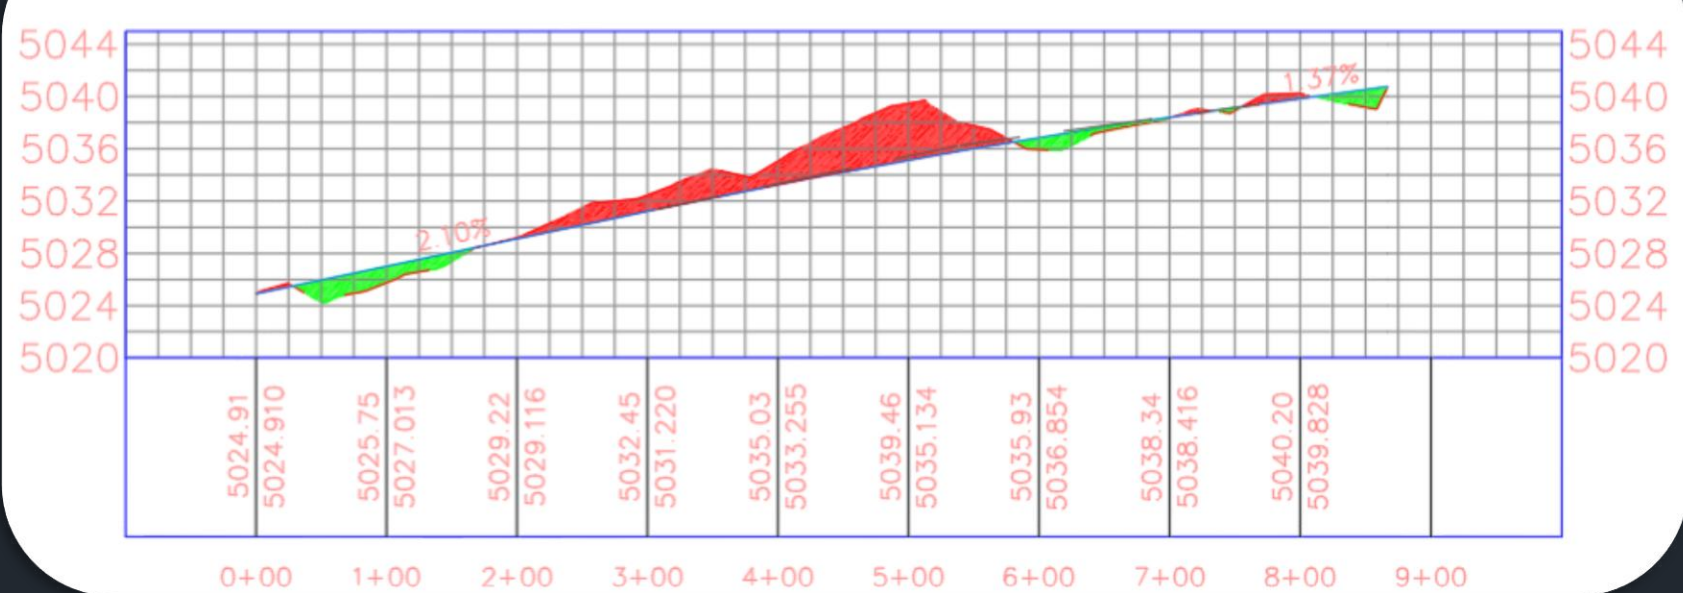


Profile

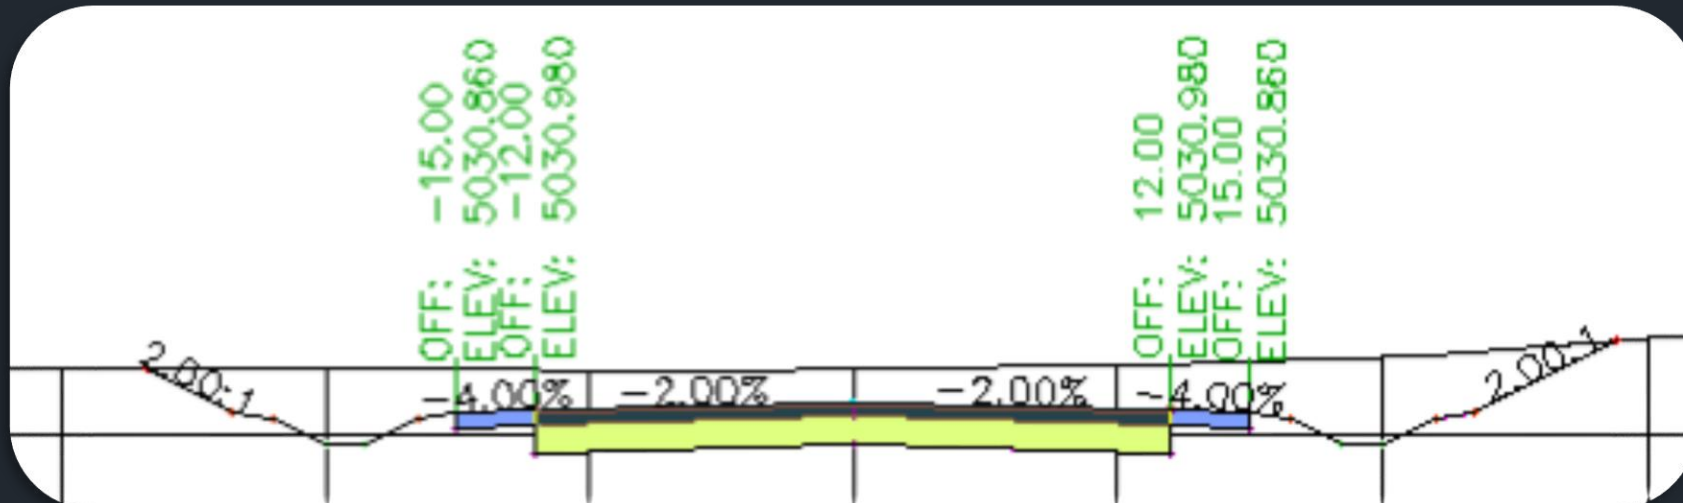


Cross Section at STA. 3+00

Cost Estimate


Description	Total
Water Line	\$ 76,956
Access Road	\$ 251,110
Parking Lot	\$ 294,410
Earthwork and Grading	\$ 399,840
Total	\$ 1,023,000

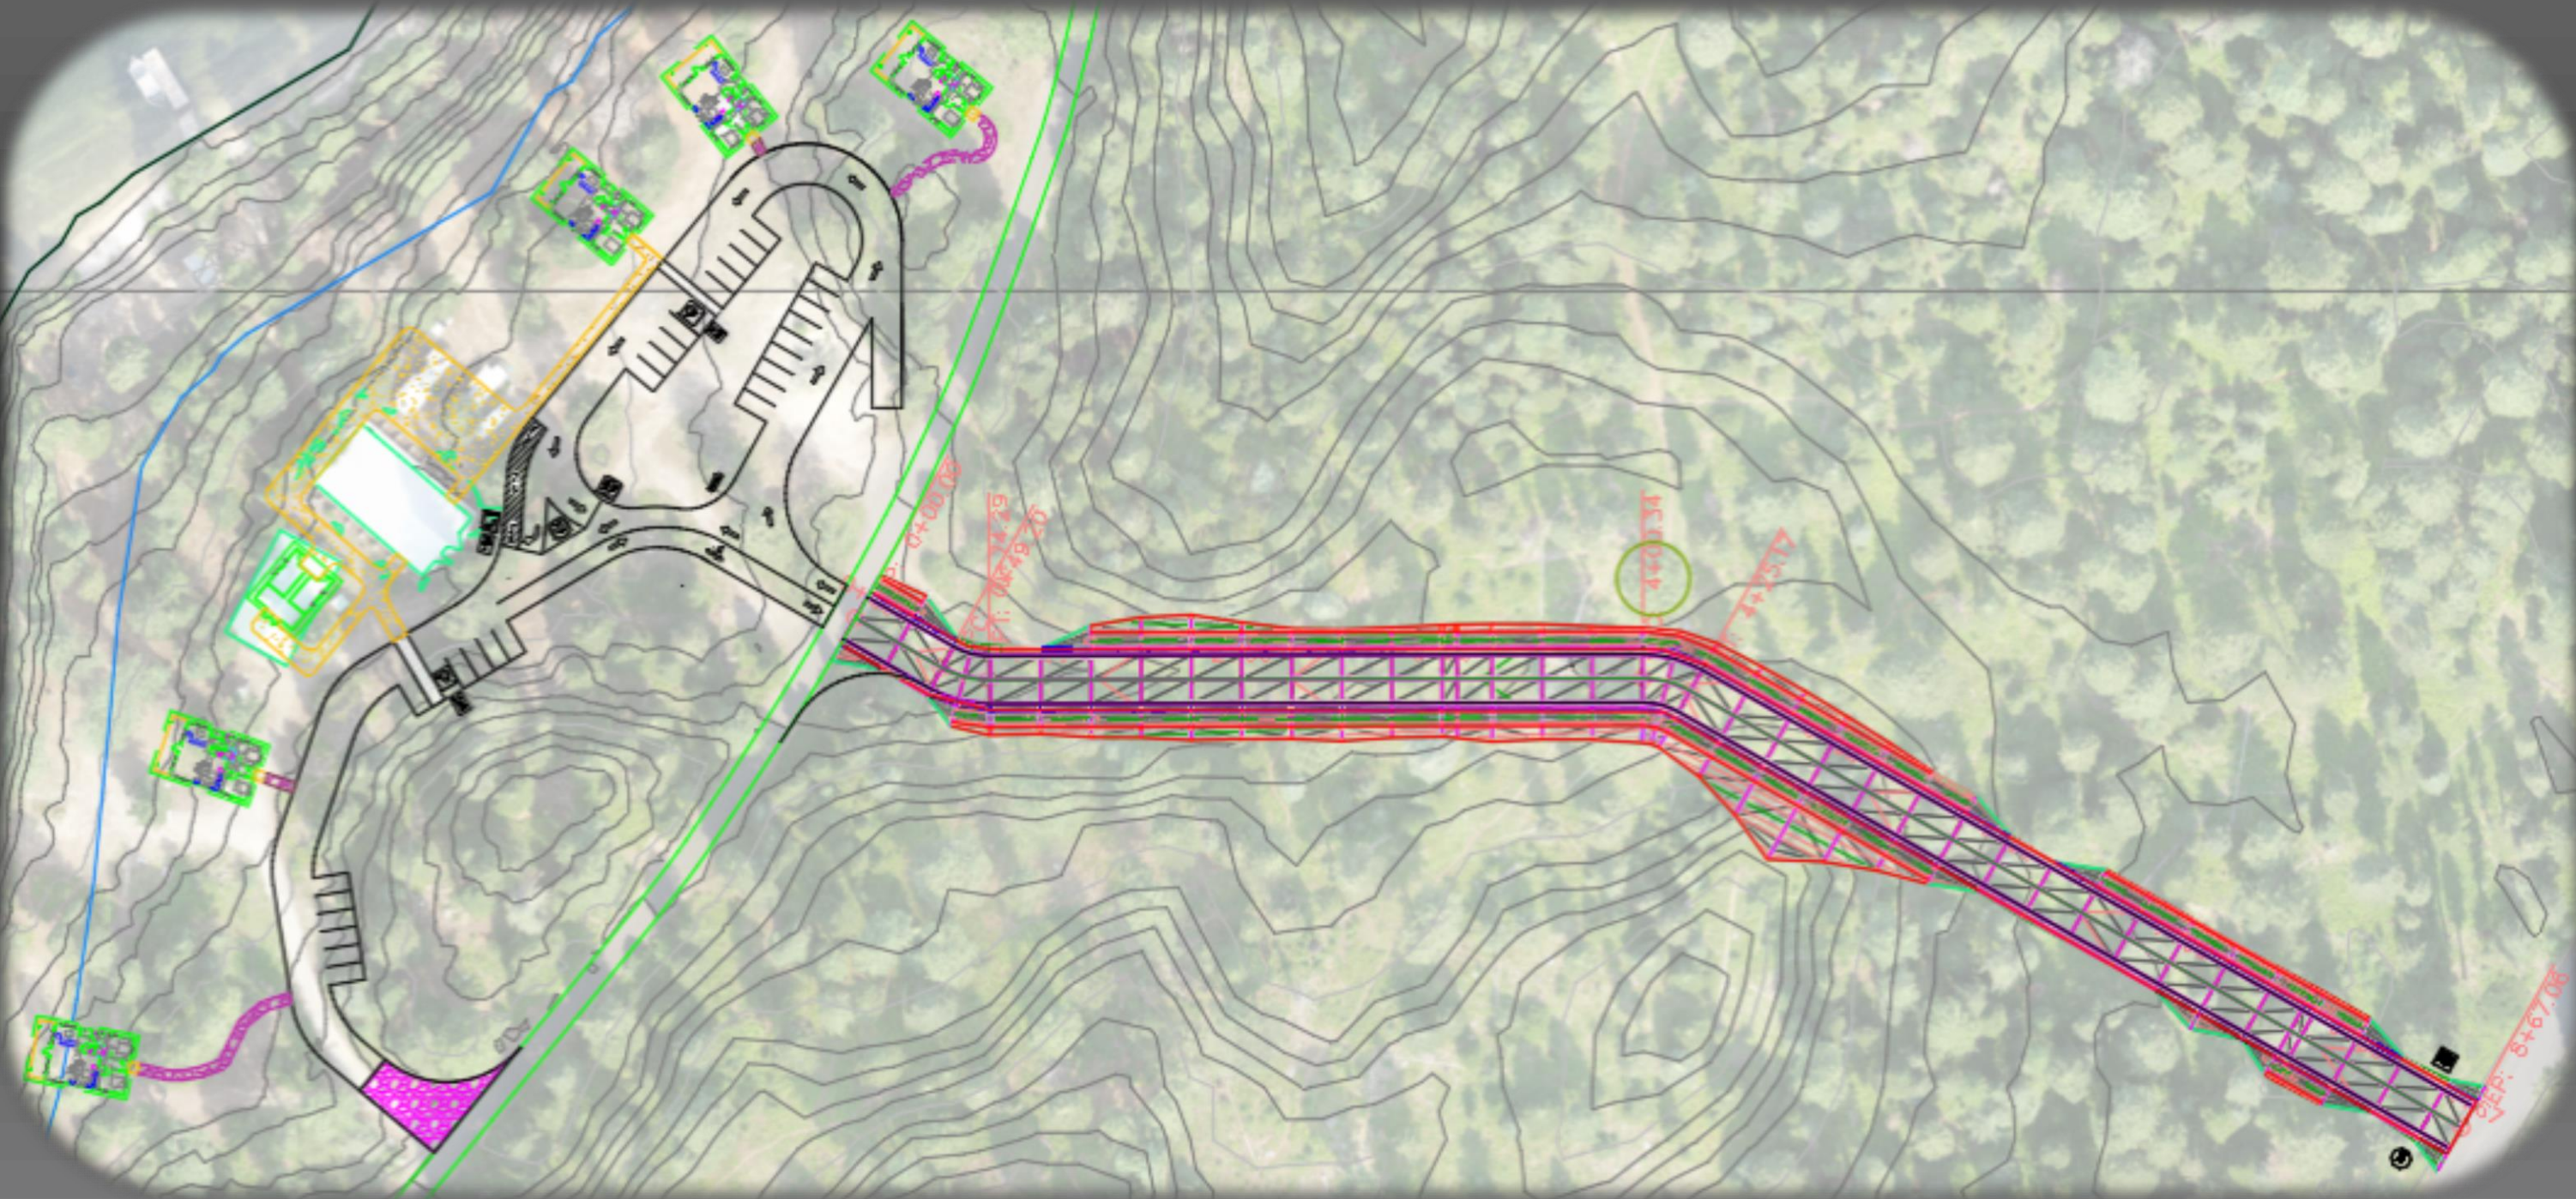


Grading and Drainage

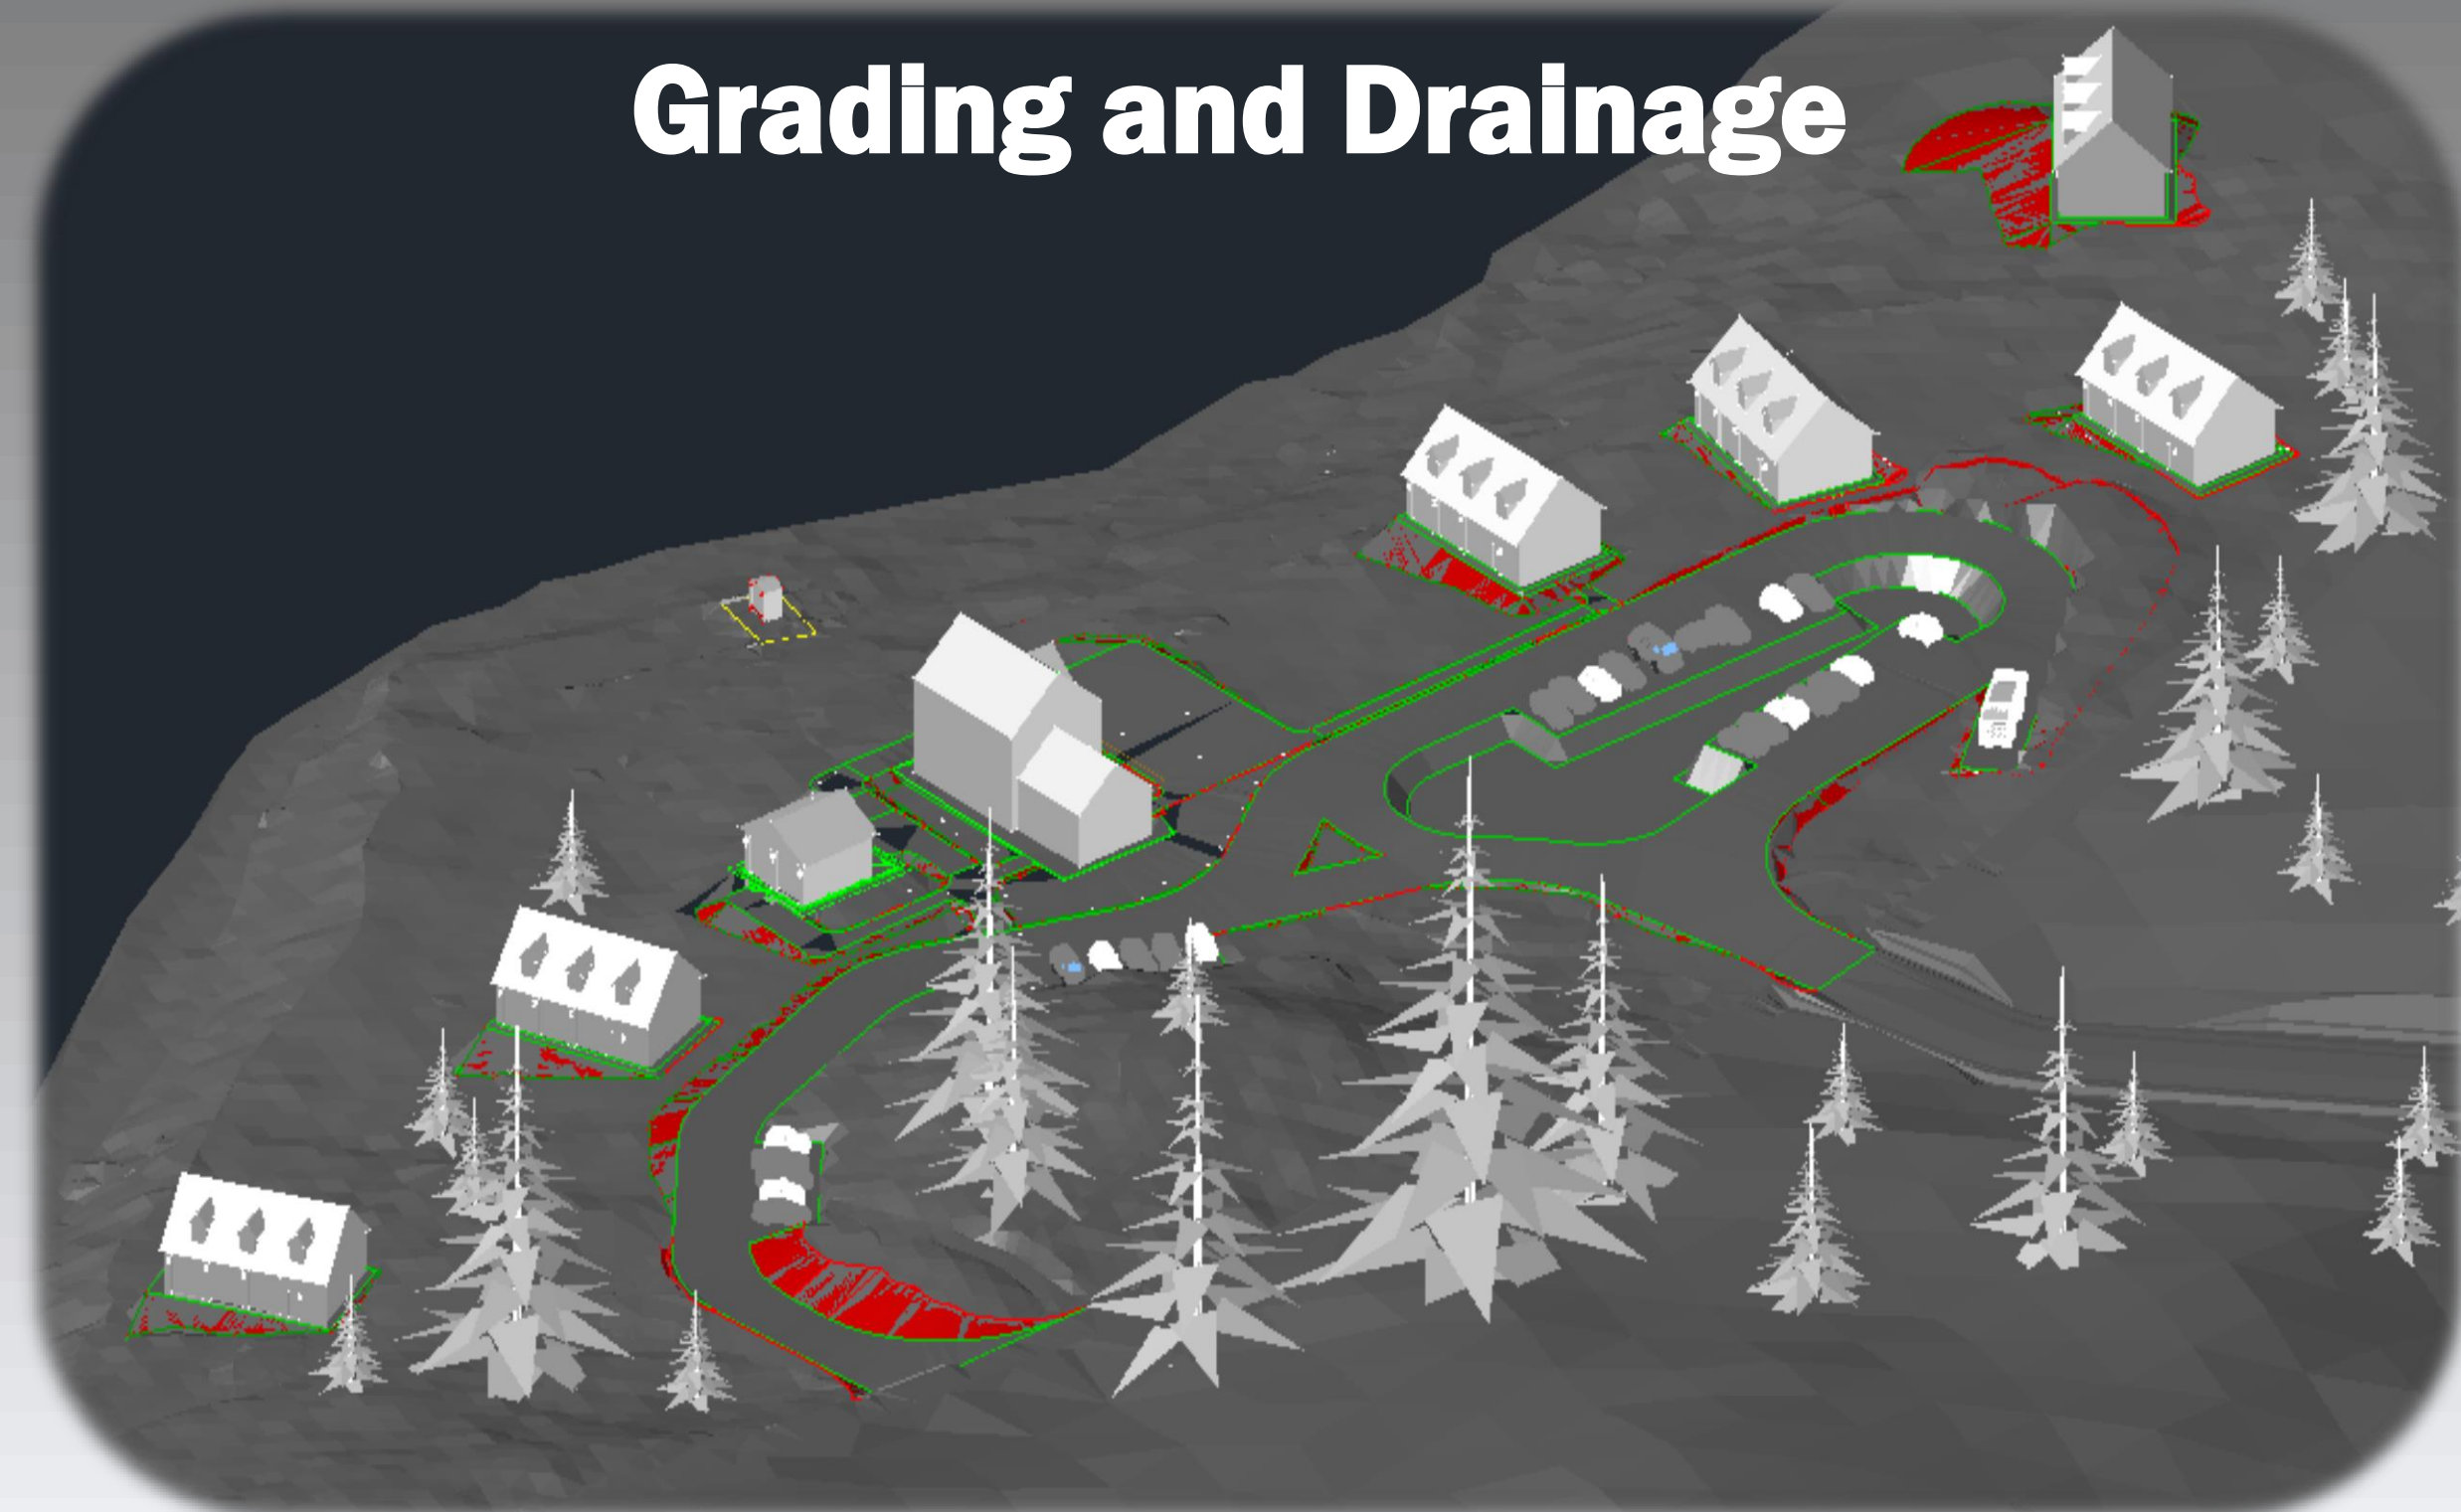

Water Line

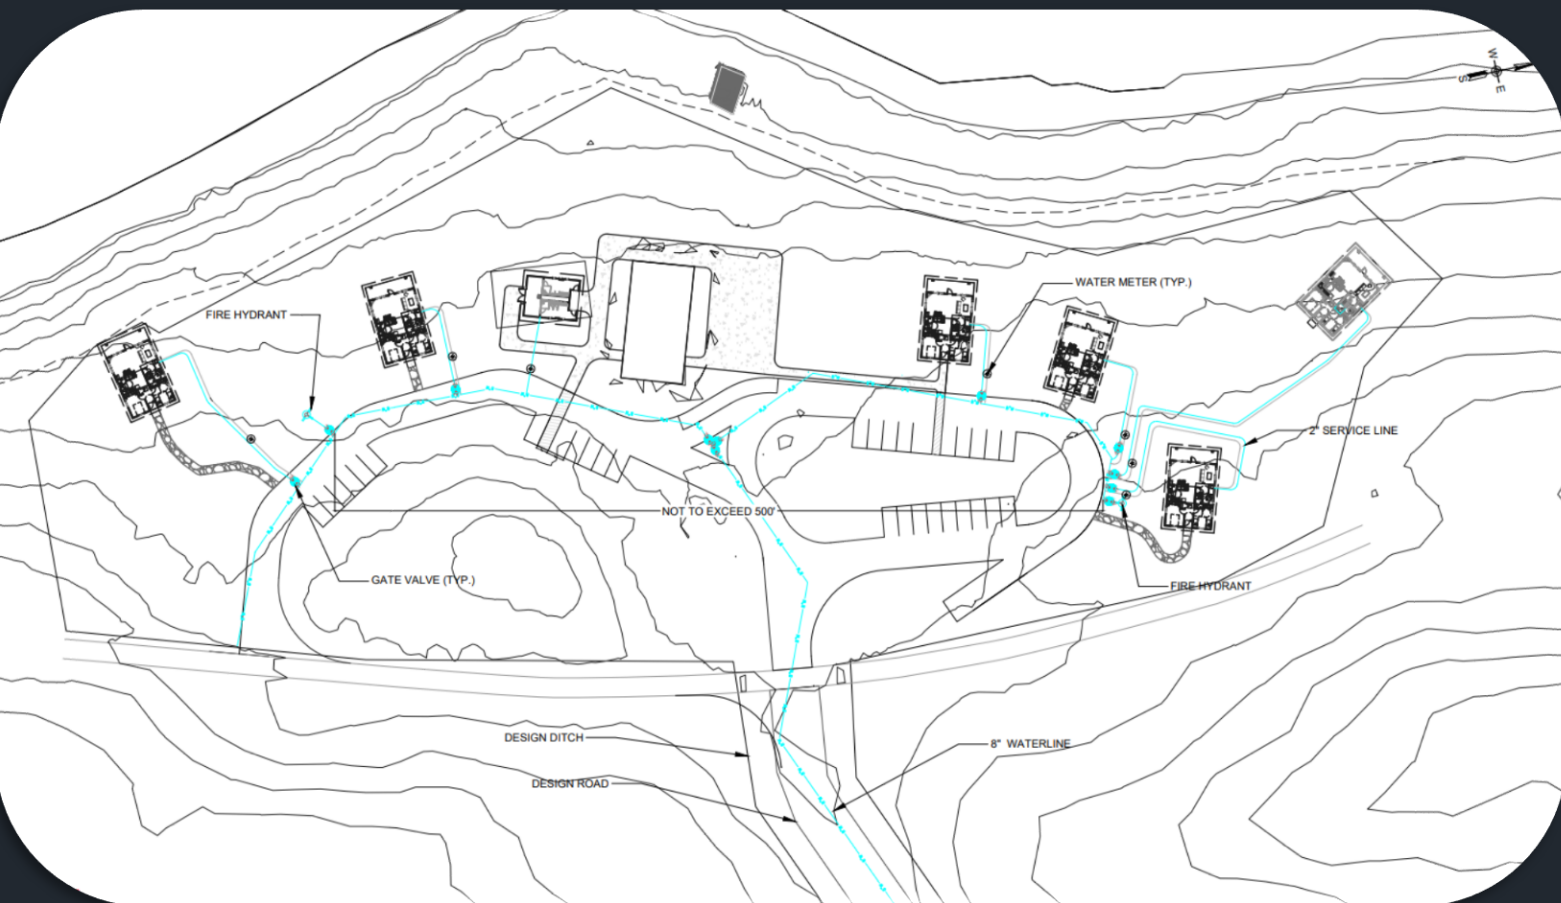

Kokanee Cove Site

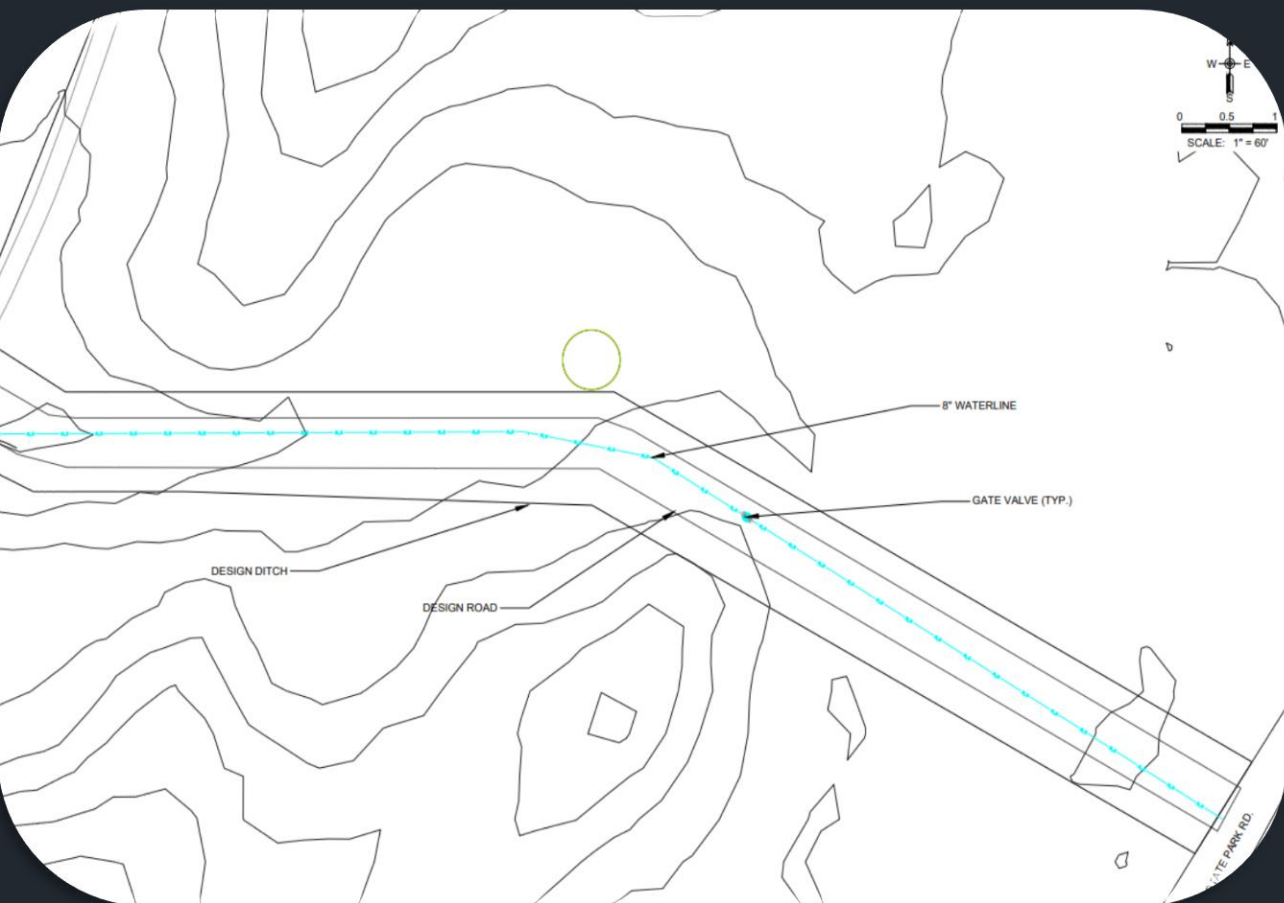

Access Road

- Total length: 1252 ft
- IDAPA 58.01.08 and City of McCall requirements

Parking Lot

- 20-ft wide
- 48-ft turning radius
- 9 ft x 18 ft parking stalls

